



- General Notes:
1. The blue highlighted areas indicate the scaffolding that will be installed on roof levels.
  2. The green highlighted areas indicate the scaffolding that will be installed at ground level.
  3. All locations where the scaffold can be accessed will be secured so the public cannot access the scaffold.

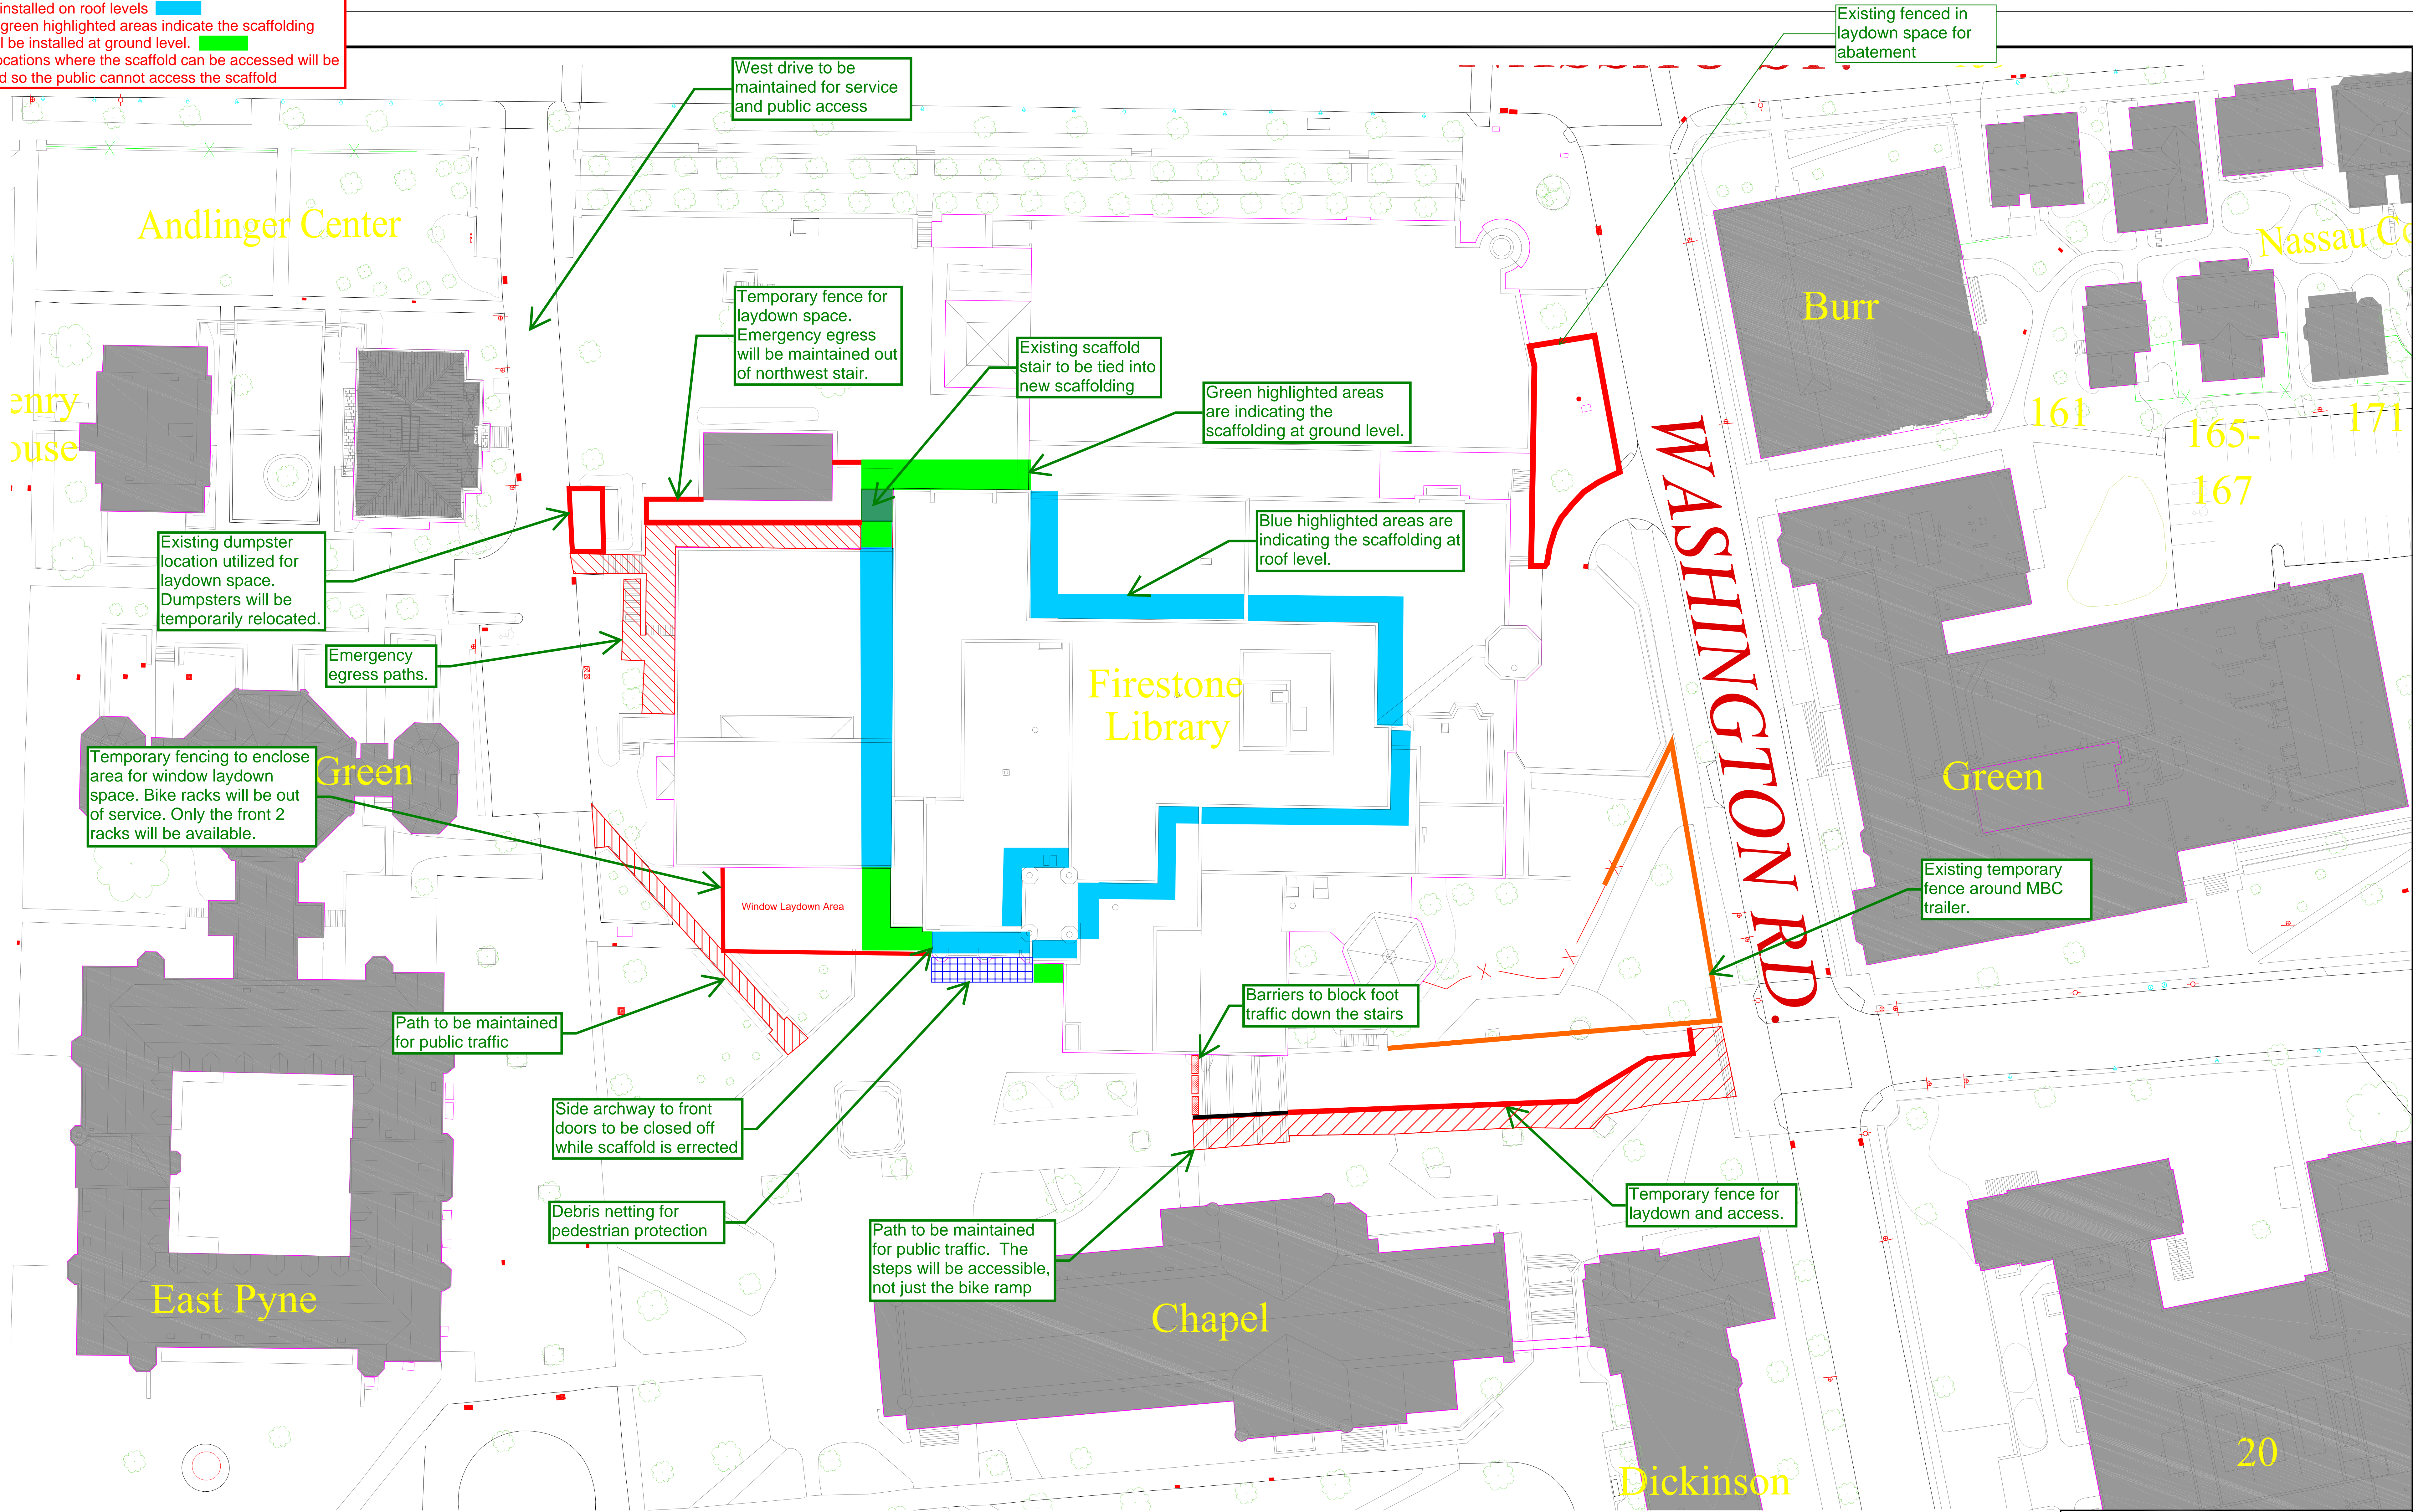

0 15' 30' 60'  
SCALE 1" = 30'-0"

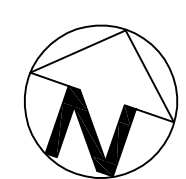

FIRESTONE LIBRARY — SITE PLAN  
PRINCETON UNIVERSITY, NEW JERSEY



Office of Design  
and Construction

SCALE: 1" = 30'-0"

DRAWN: emw

SOURCE: SPMIS

DATE: 8/31/2011